CREDAI
MANGALORE

TAMIM
BUILDERS & DEVELOPERS PVT. LTD.



KANKANADY GATE

THE LUXURY BUSINESS PLACES

KANKANADY, MANGALORE

KANKANADY GATE

THE LUXURY BUSINESS PLACES


Designed as a best commercial complex, Kankanady Gate with its magnetic architectural features, is an vibrant, luminous building with international appeal.

Tamim Builders & Developers Pvt. Ltd. is a reputed builders who have promoted high profile residential & commercial business spaces across D.K and Kerala States.

Kankanady Gate with it's special frontage and exclusive ample parking specially suitable for high profile Polyclinic, Medical, Lab, Coaching Institutions, Fashion Outlets, Pharmacy, Jewellery Showrooms, Corporate offices, Brand retailers, and for other leading international brands looking for a premium space in the heart of Mangalore city. The spacious construction ambience is well designed for tranquility and trend setting business promotions.





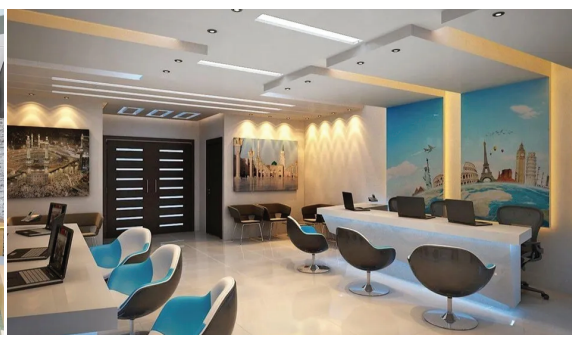

COMPLETED & ONGOING PROJECTS



TAMIM SQUARE
Mangalore



TAMIM SQUARE APTS.
Krishnapura



TAMIM SQUARE
Cherupuzha



TAMIM SQUARE
Bhatkal



TAMIM SQUARE
Thalssery



TAMIM SQUARE
Thaliparamba

PROMOTORS:

TAMIM

BUILDERS & DEVELOPERS PVT. LTD.

By-Pass Road, Kankanady, Mangalore - 575 002

Arcitect

SS **Santhosh Shetty**
Engineers & Consultation
1st Floor, B.G. Complex, Bejai, Mangalore - 575 004.
Ph: 824 4258999 Email: ssengineers18@gmail.com

Structural Consultants

Anand Bhat
DESIGN ASSOCIATES
M.G. Road, Ladyhill, 3rd Cross,
Hathill, Mangalore - 6.
Ph: 0824 - 2455860


FOR BOOKING CONTACT: 9164 068 222, 9633 514 920, 9482 068 222

DESCLAIMER : THIS BROCHURE IS COMCEPTUAL AND IS NOT A LEGAL DOCUMENT ALL MATERIALS, DIMENSIONS & DRAWINGS ARE APPROXIMATE. INFORMATION SUBJECT TO CHANGE WITHOUT NOTICE. ACTUAL USABLE FLOOR SPACE MAY VERY FROM THE STATED FLOOR PLAN DRAWINGS NOT TO SCALE. THE DEVELOPER RESERVES THE RIGHT TO MAKE REVISIONS.

TAMIM
BUILDERS & DEVELOPERS PVT. LTD.

KANKANADY GATE

THE LUXURY BUSINESS PLACES

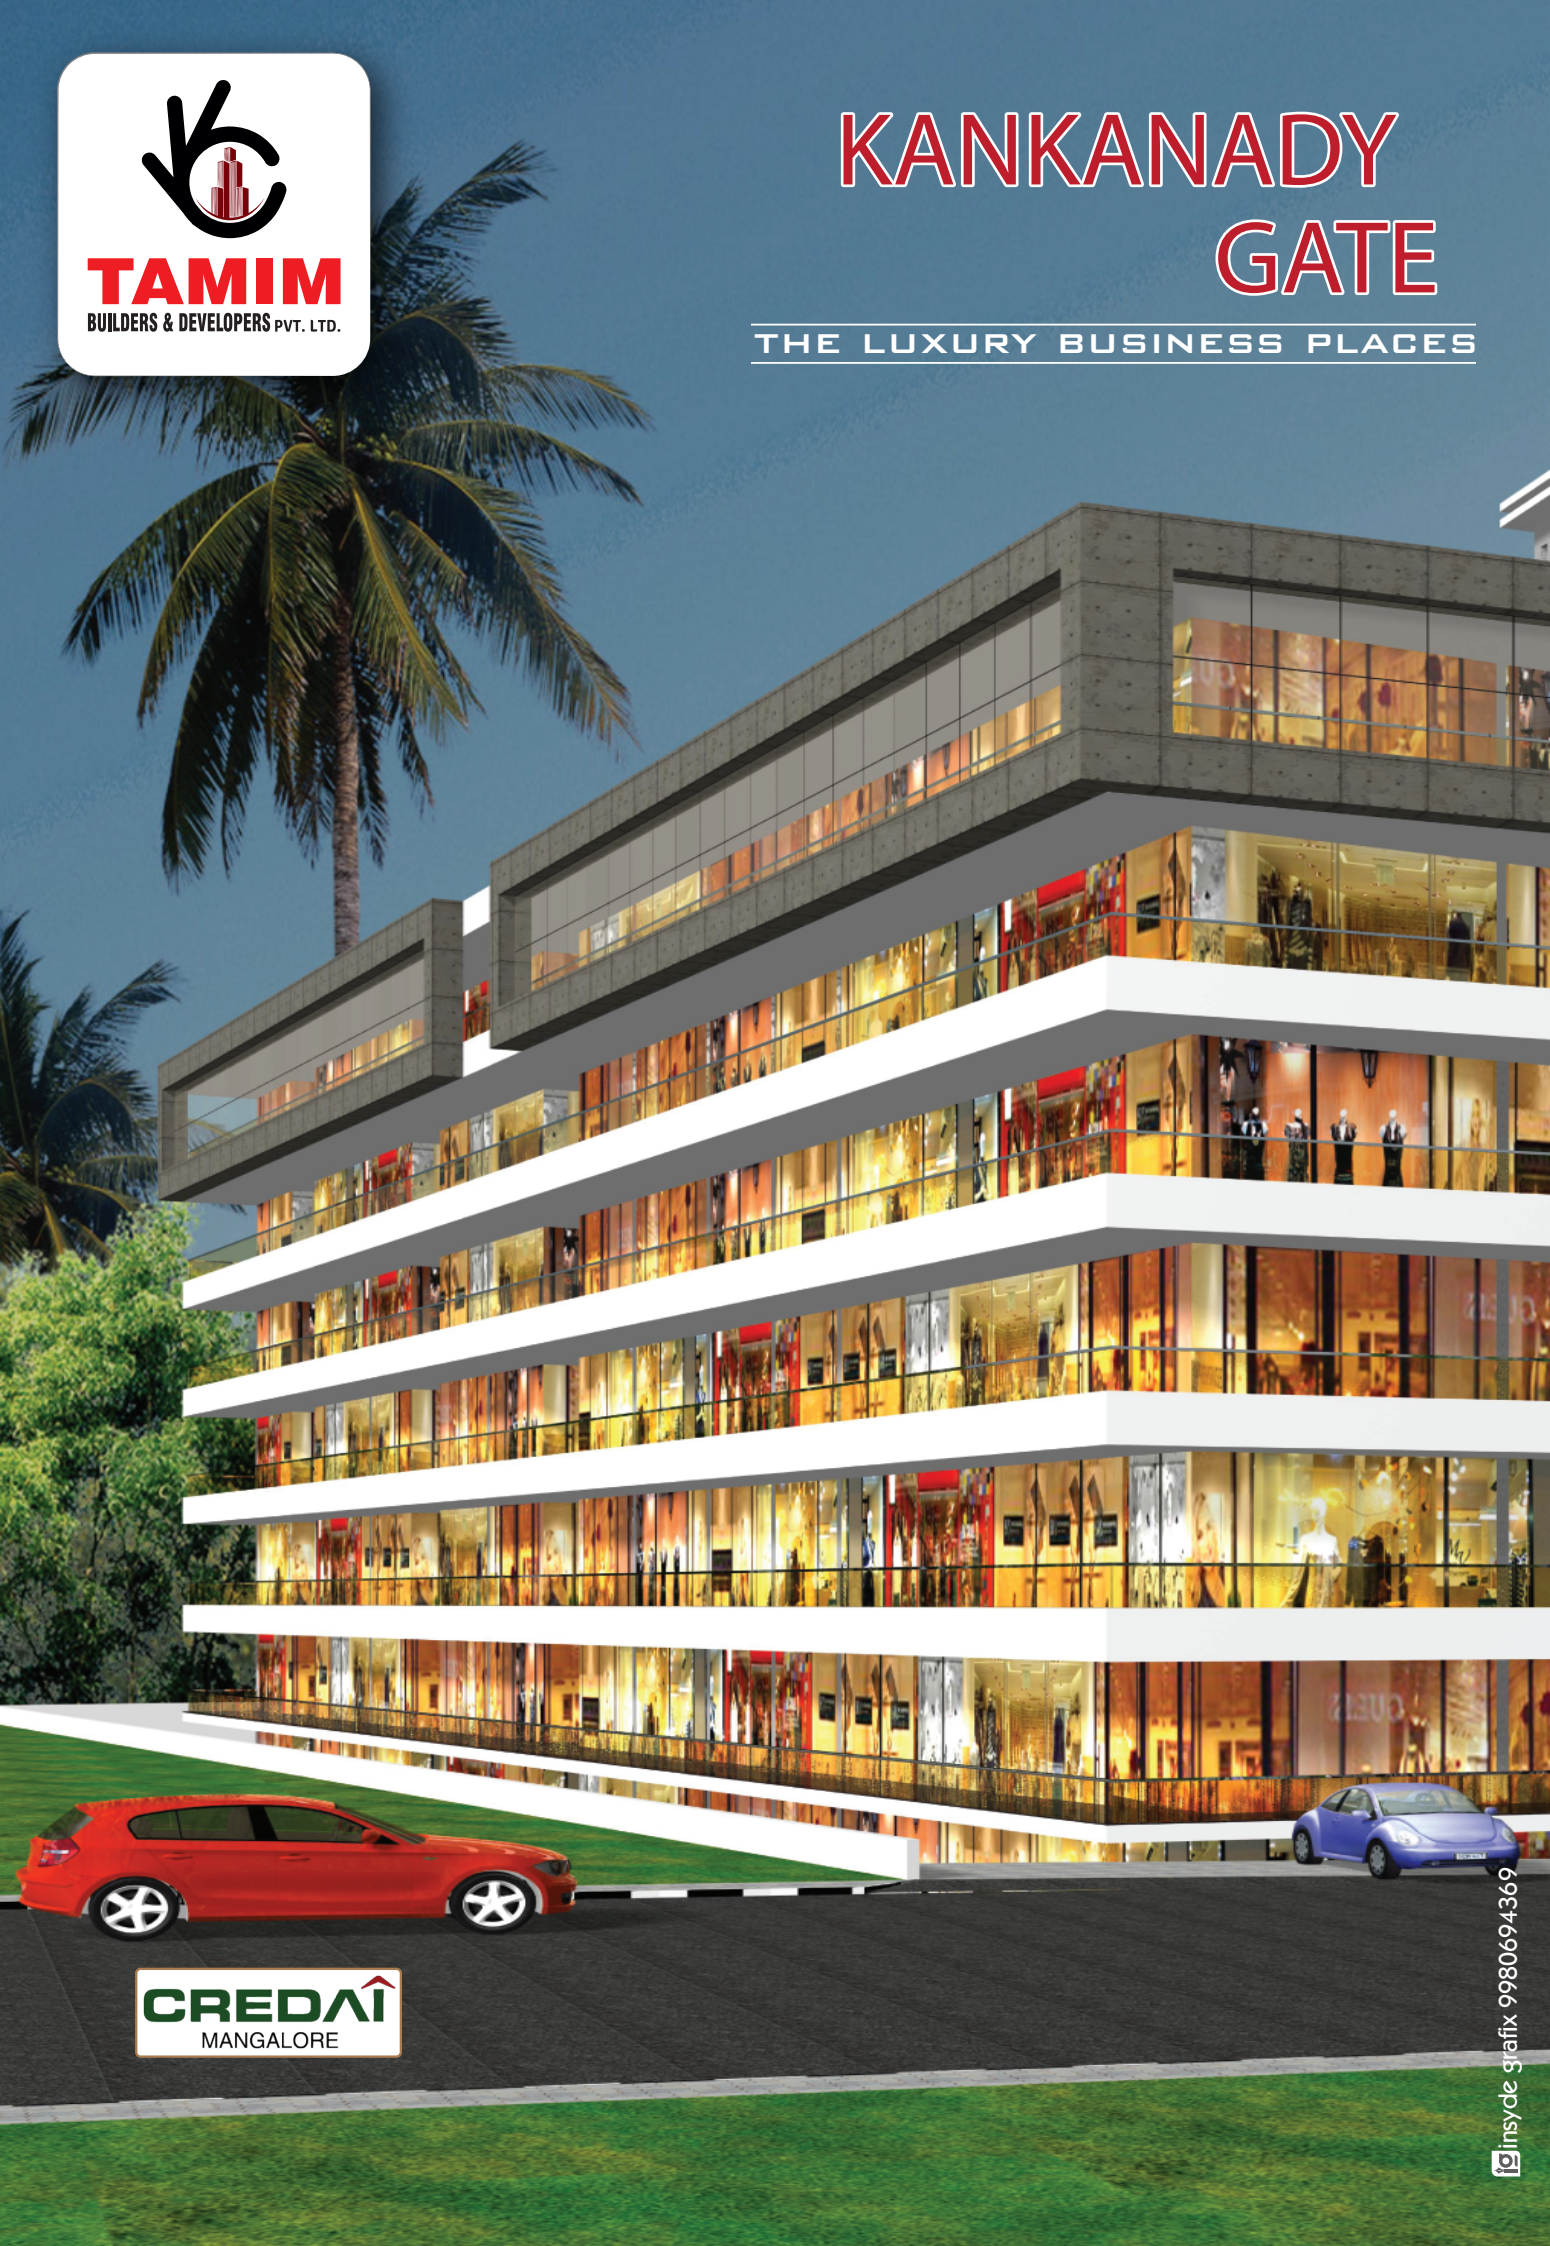

CREDAI
MANGALORE

insyde grafix 9980694369